1 Site
3/4" = 1'-0"

ARCHITECT :

BEN DAVIS

SIN & STAMP:

CLIENT:

CHIZOBA I. OKWU

199 Mountain Ave
North Caldwell
NJ 07006

No.	Description	Date

SITE PLAN

Project Number	Project Number
Date	Issue Date
Drawn By	Author
Checked By	Checker

A100

Scale	3/4" = 1'-0"

9/9/2024 11:09:07 PM

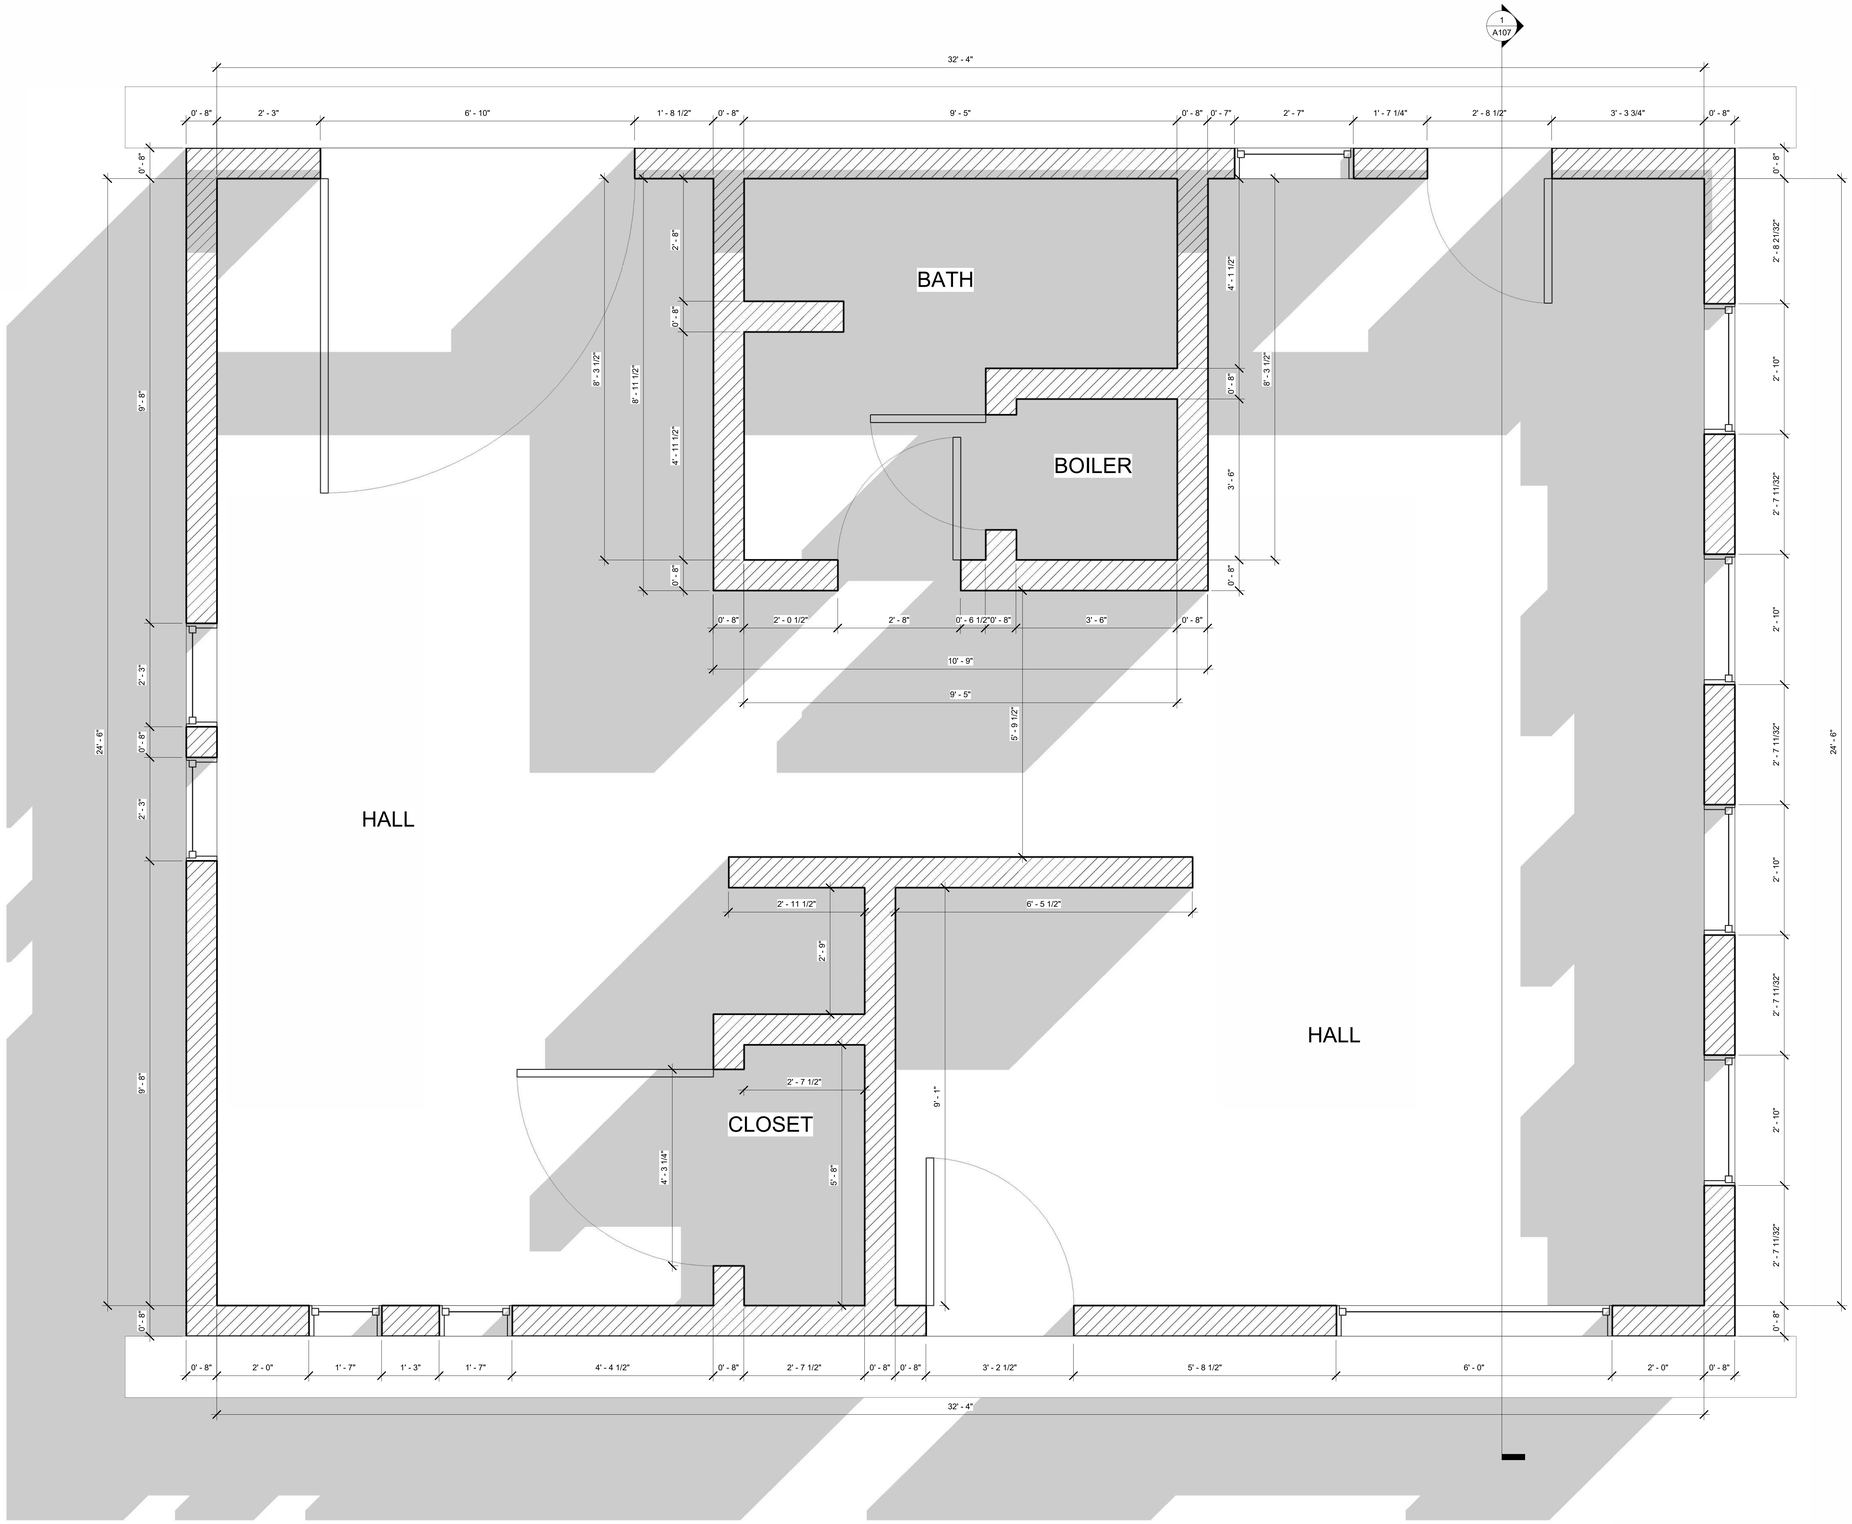

1 Ground Floor
3/4" = 1'-0"

ARCHITECT :

BEN DAVIS

SIN & STAMP:

CLIENT:

CHIZOBA I. OKWU

199 Mountain Ave
North Caldwell
NJ 07006

No.	Description	Date

GROUND FLOOR

Project Number	Project Number
Date	Issue Date
Drawn By	Author
Checked By	Checker

A102

Scale	3/4" = 1'-0"

9/9/2024 11:09:20 PM

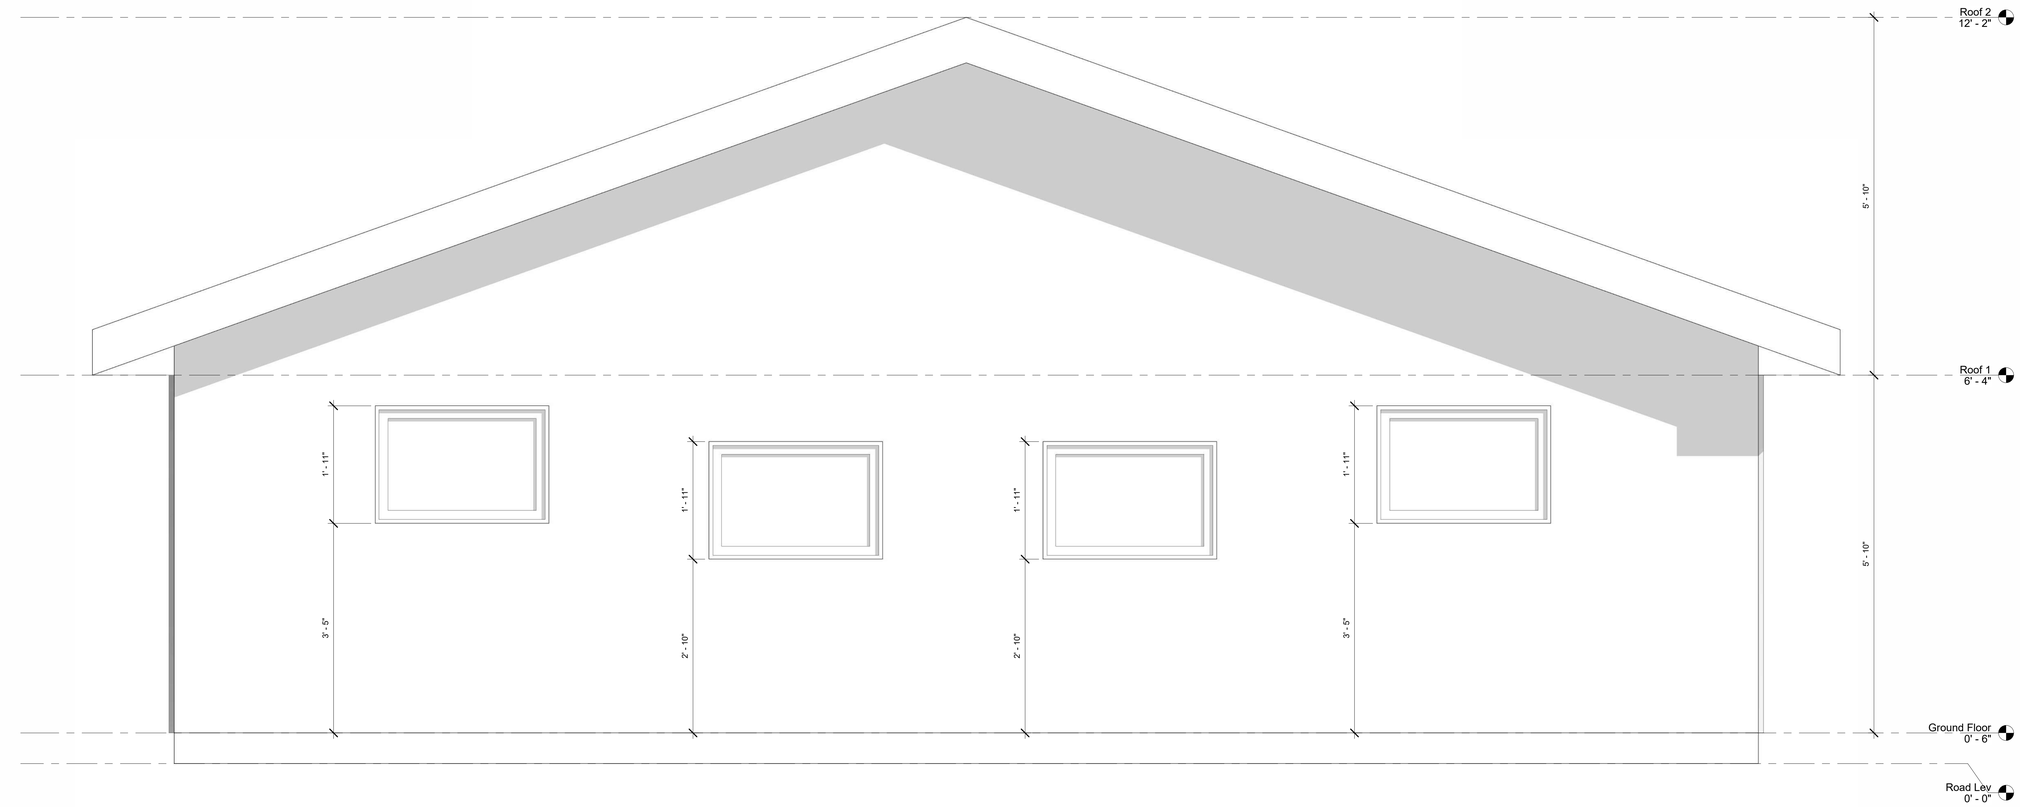

1 East
1" = 1'-0"

ARCHITECT :

BEN DAVIS

SIN & STAMP:

CLIENT:

CHIZOBA I. OKWU

199 Mountain Ave
North Caldwell
NJ 07006

No.	Description	Date

ELEVATION

Project Number	Project Number
Date	Issue Date
Drawn By	Author
Checked By	Checker

A103

Scale	1" = 1'-0"

9/9/2024 11:09:34 PM

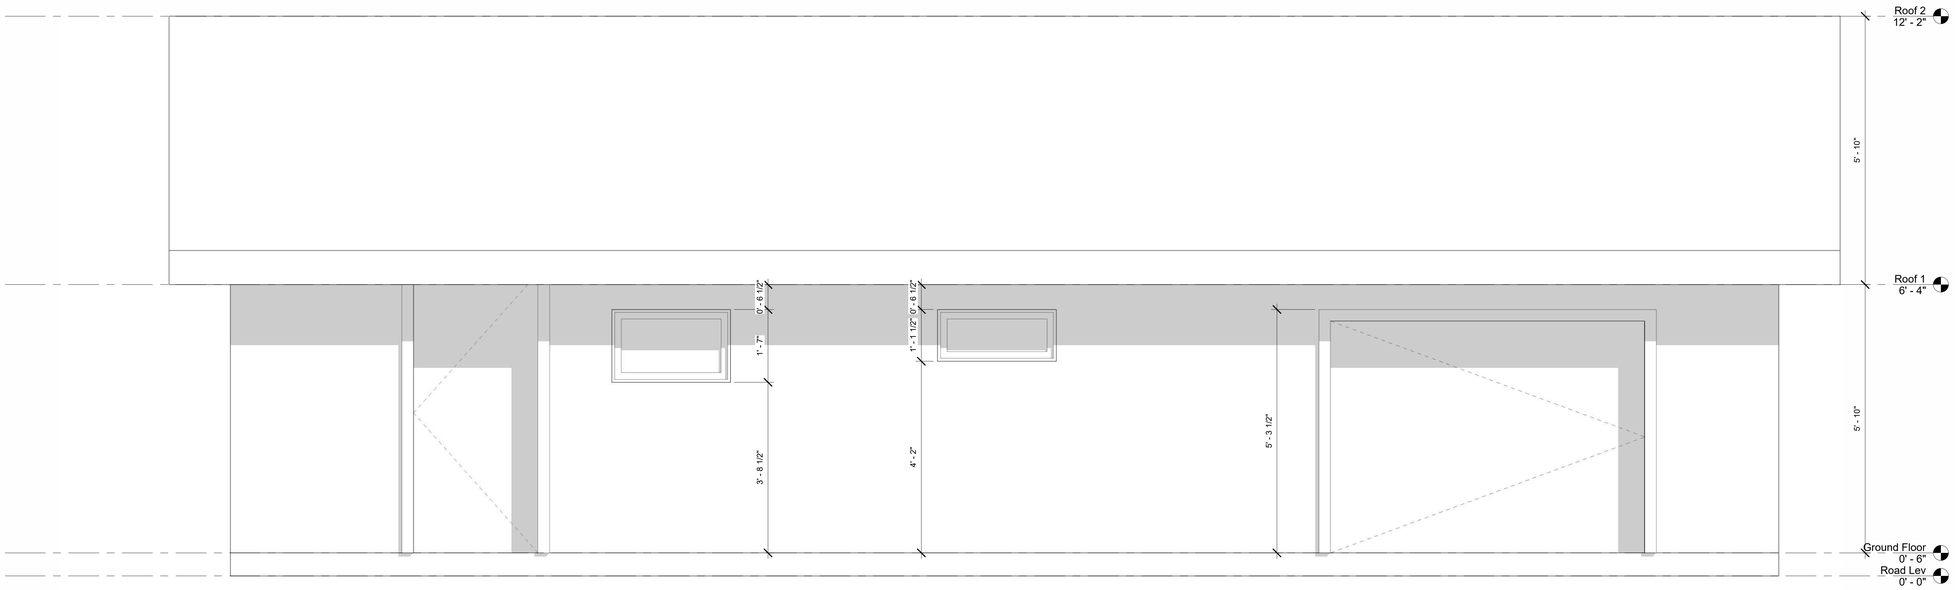

1 North
3/4" = 1'-0"

ARCHITECT :

BEN DAVIS

SIN & STAMP:

CLIENT:

CHIZOBA I. OKWU

199 Mountain Ave
North Caldwell
NJ 07006

No.	Description	Date

ELEVATION

Project Number	Project Number
Date	Issue Date
Drawn By	Author
Checked By	Checker

A104

Scale	3/4" = 1'-0"

9/9/2024 11:09:48 PM

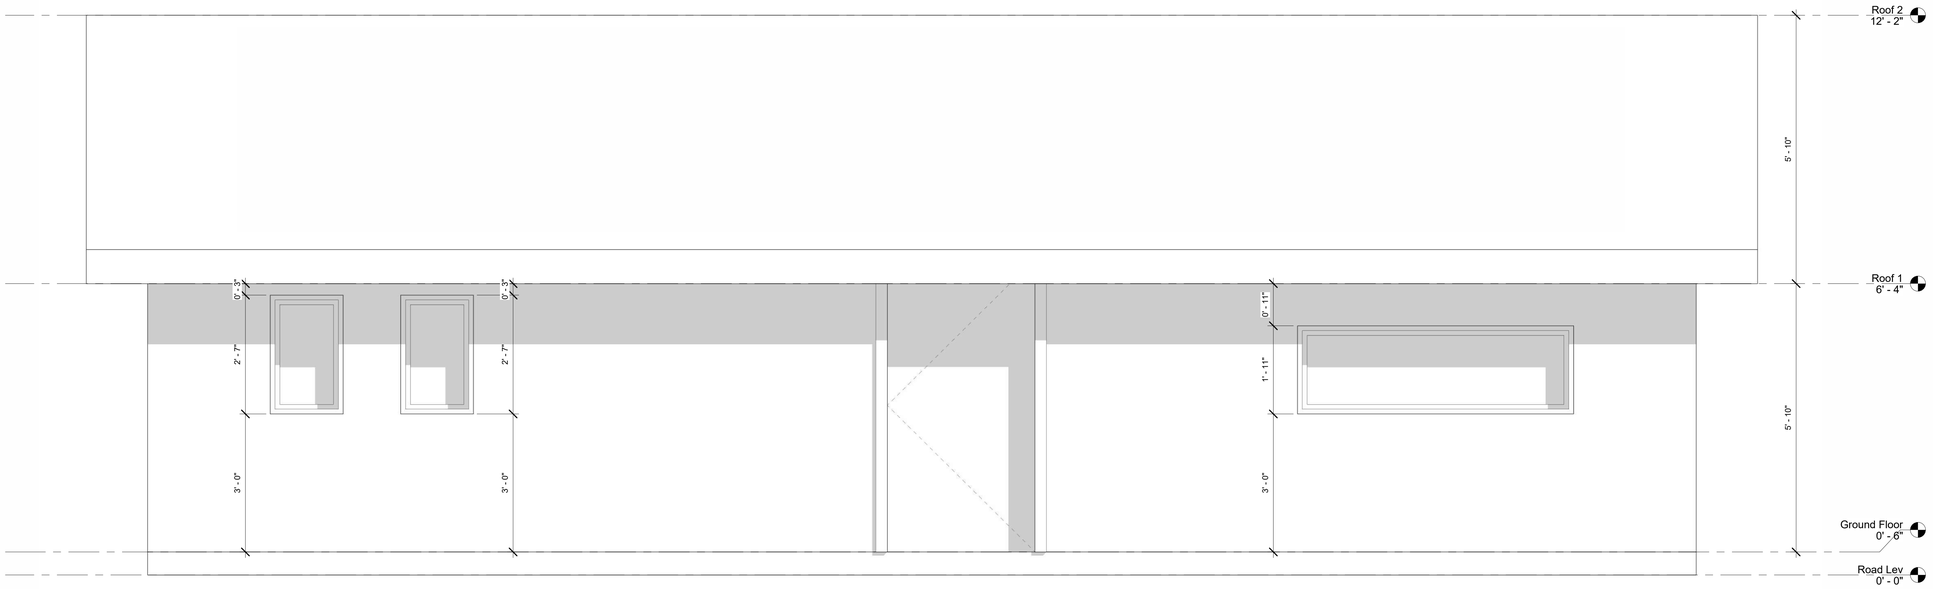

1 South
3/4" = 1'-0"

ARCHITECT :

BEN DAVIS

SIN & STAMP:

CLIENT:

CHIZOBA I. OKWU

199 Mountain Ave
North Caldwell
NJ 07006

No.	Description	Date

ELEVATION

Project Number	Project Number
Date	Issue Date
Drawn By	Author
Checked By	Checker

A105

Scale	3/4" = 1'-0"

9/9/2024 11:10:02 PM

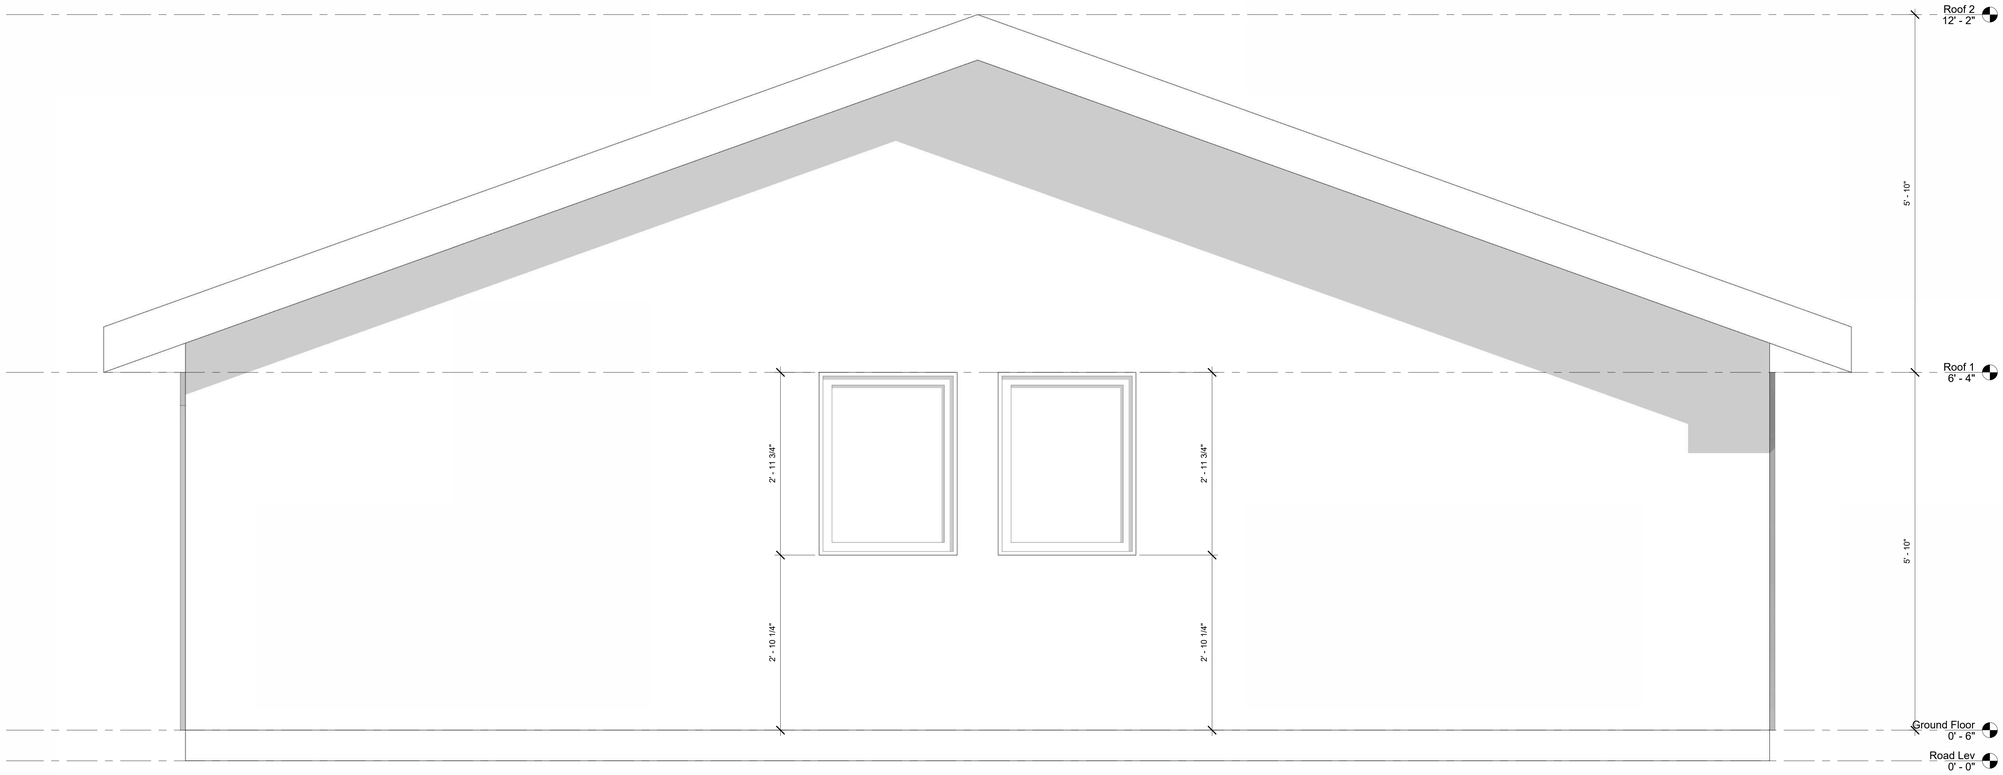

1 West
1" = 1'-0"

ARCHITECT :

BEN DAVIS

SIN & STAMP:

CLIENT:

CHIZOBA I. OKWU

199 Mountain Ave
North Caldwell
NJ 07006

No.	Description	Date

ELEVATION

Project Number	Project Number
Date	Issue Date
Drawn By	Author
Checked By	Checker

A106

Scale	1" = 1'-0"

9/9/2024 11:10:16 PM

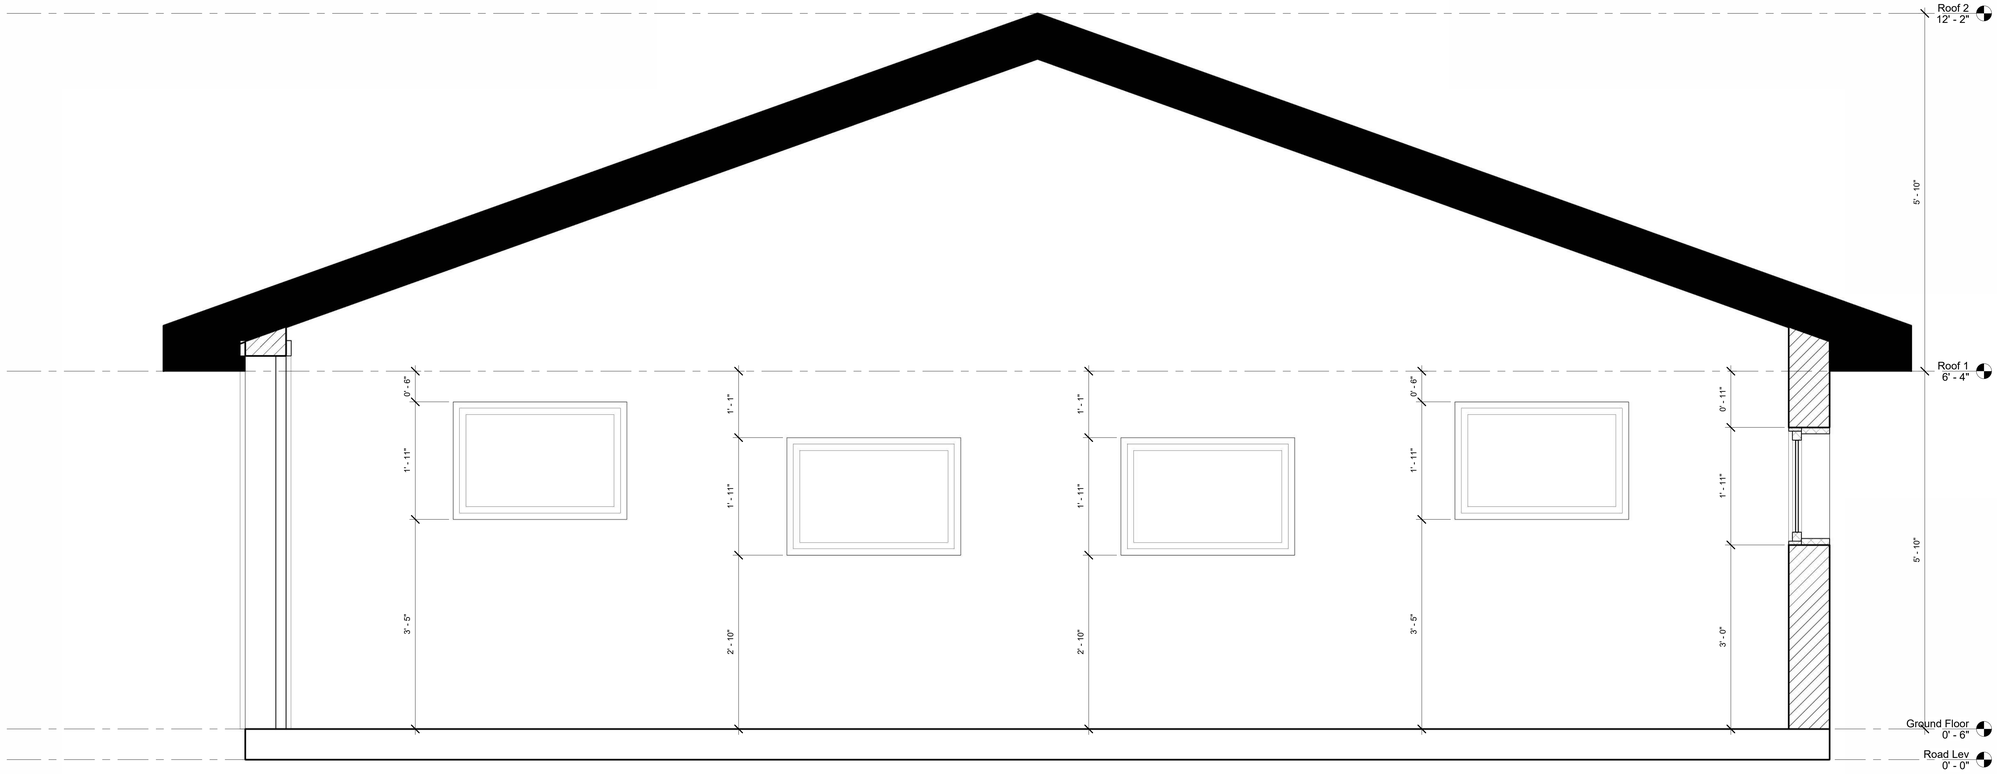

1 Section 1
1" = 1'-0"

ARCHITECT :

BEN DAVIS

SIN & STAMP:

CLIENT:

CHIZOBA I. OKWU

199 Mountain Ave
North Caldwell
NJ 07006

No.	Description	Date

SECTION

Project Number	Project Number
Date	Issue Date
Drawn By	Author
Checked By	Checker

A107

Scale	1" = 1'-0"

9/9/2024 11:10:26 PM

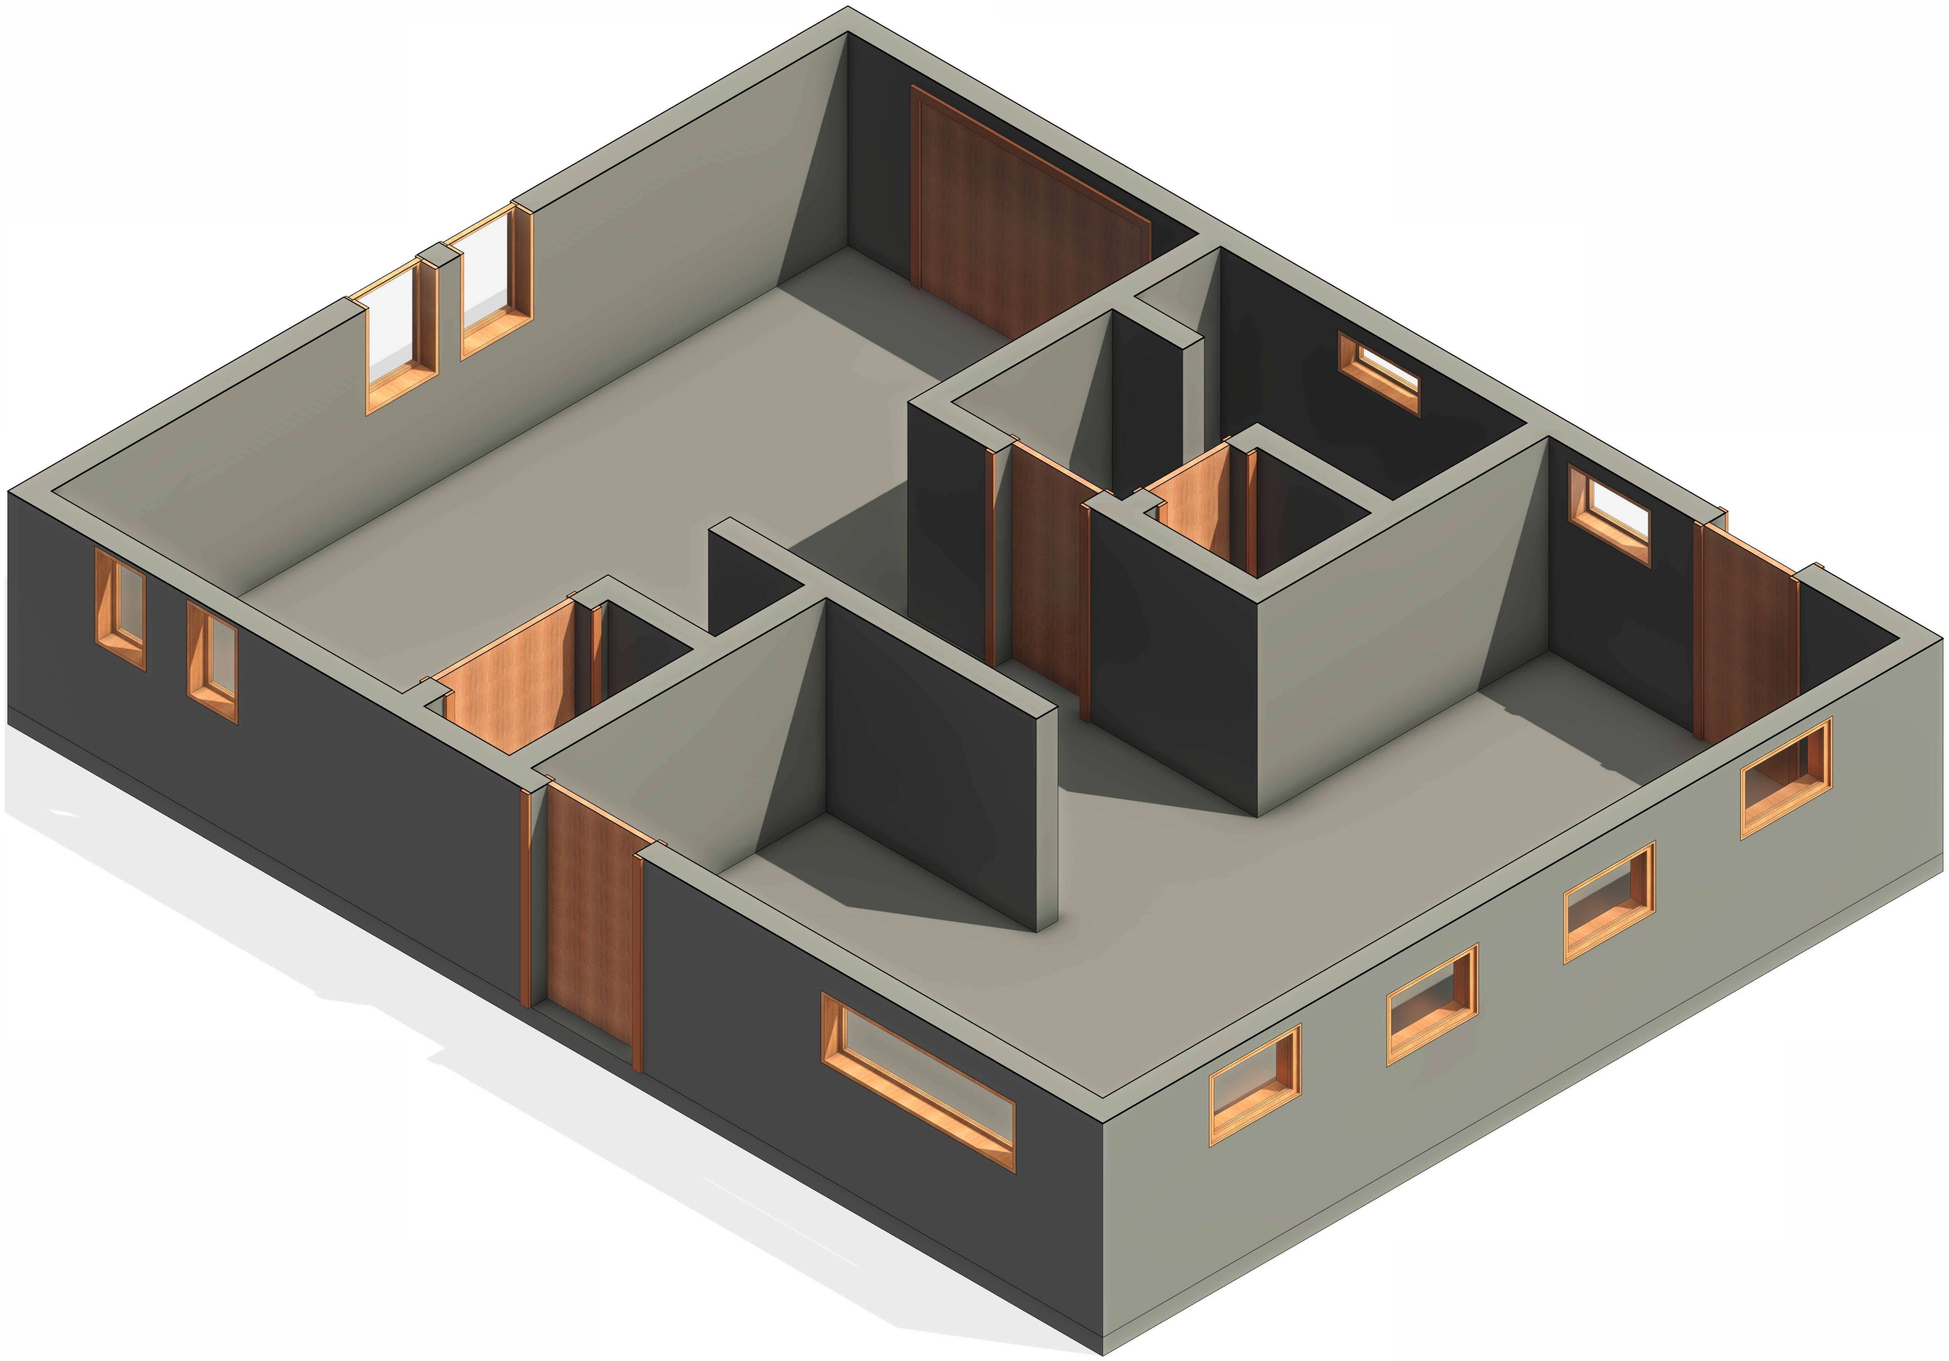

1 Ground Floor

ARCHITECT :

BEN DAVIS

SIN & STAMP:

CLIENT:

CHIZOBA I. OKWU

199 Mountain Ave
North Caldwell
NJ 07006

No.	Description	Date

3D

Project Number	Project Number
Date	Issue Date
Drawn By	Author
Checked By	Checker

A108

Scale

9/9/2024 11:10:50 PM

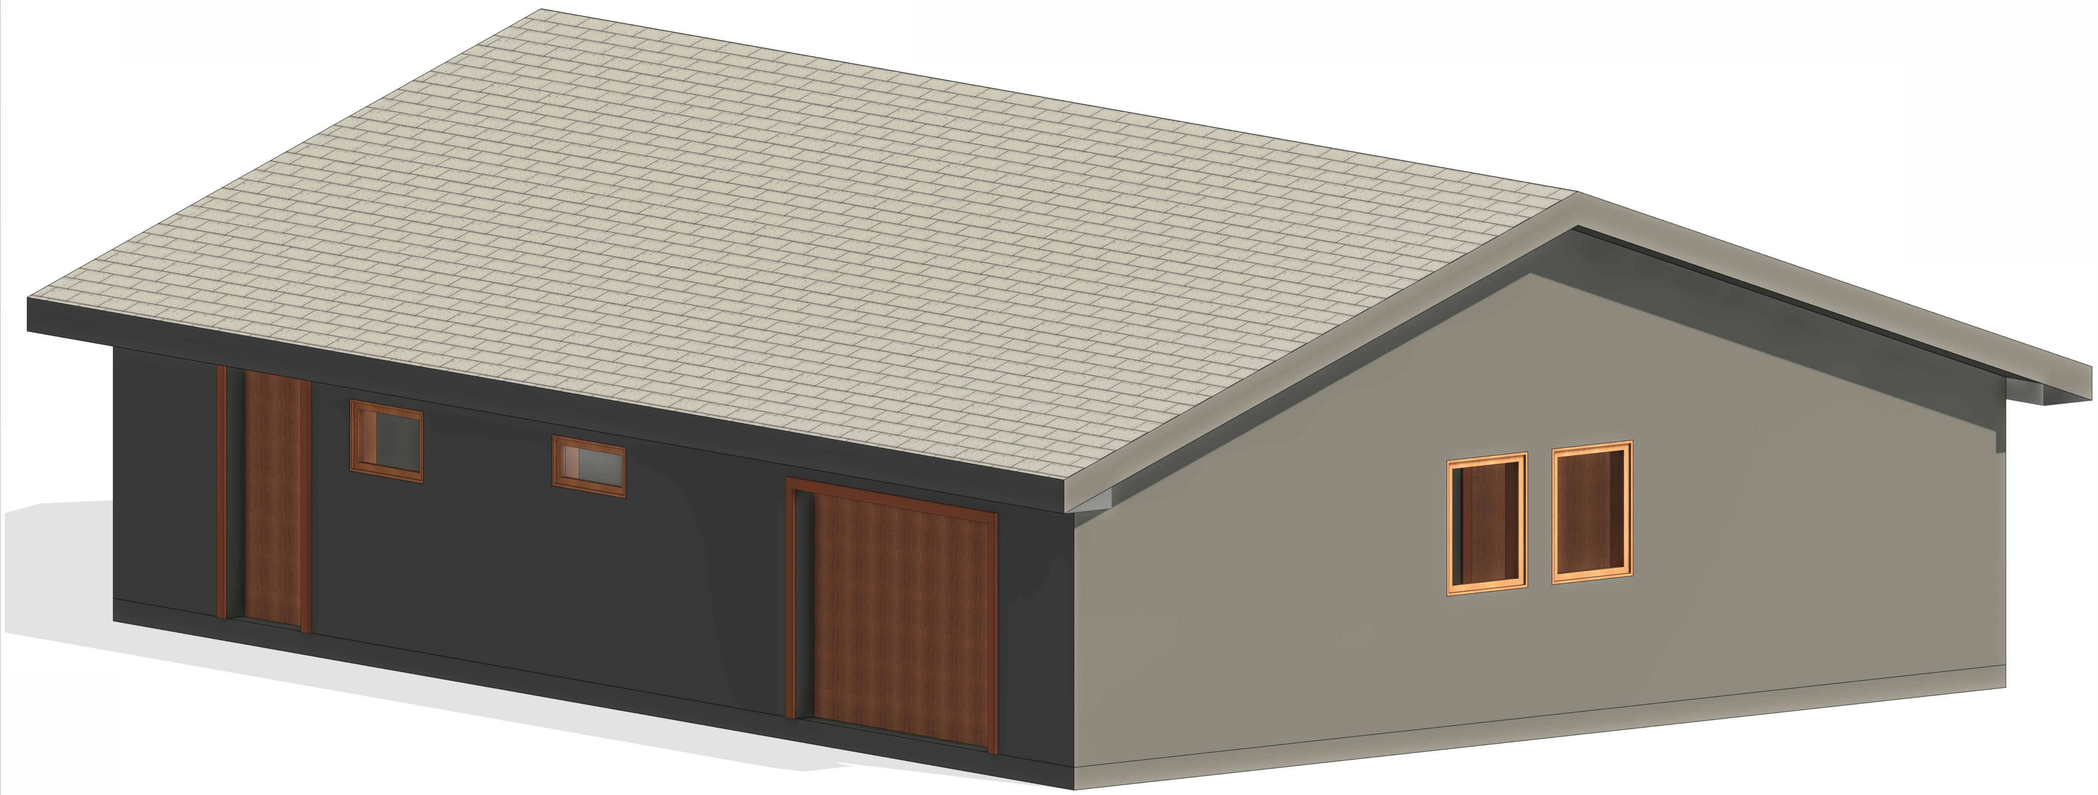

1 01

ARCHITECT :

BEN DAVIS

SIN & STAMP:

CLIENT:

CHIZOBA I. OKWU

199 Mountain Ave
North Caldwell
NJ 07006

No.	Description	Date

3D

Project Number	Project Number
Date	Issue Date
Drawn By	Author
Checked By	Checker

A109

Scale

9/9/2024 11:11:05 PM

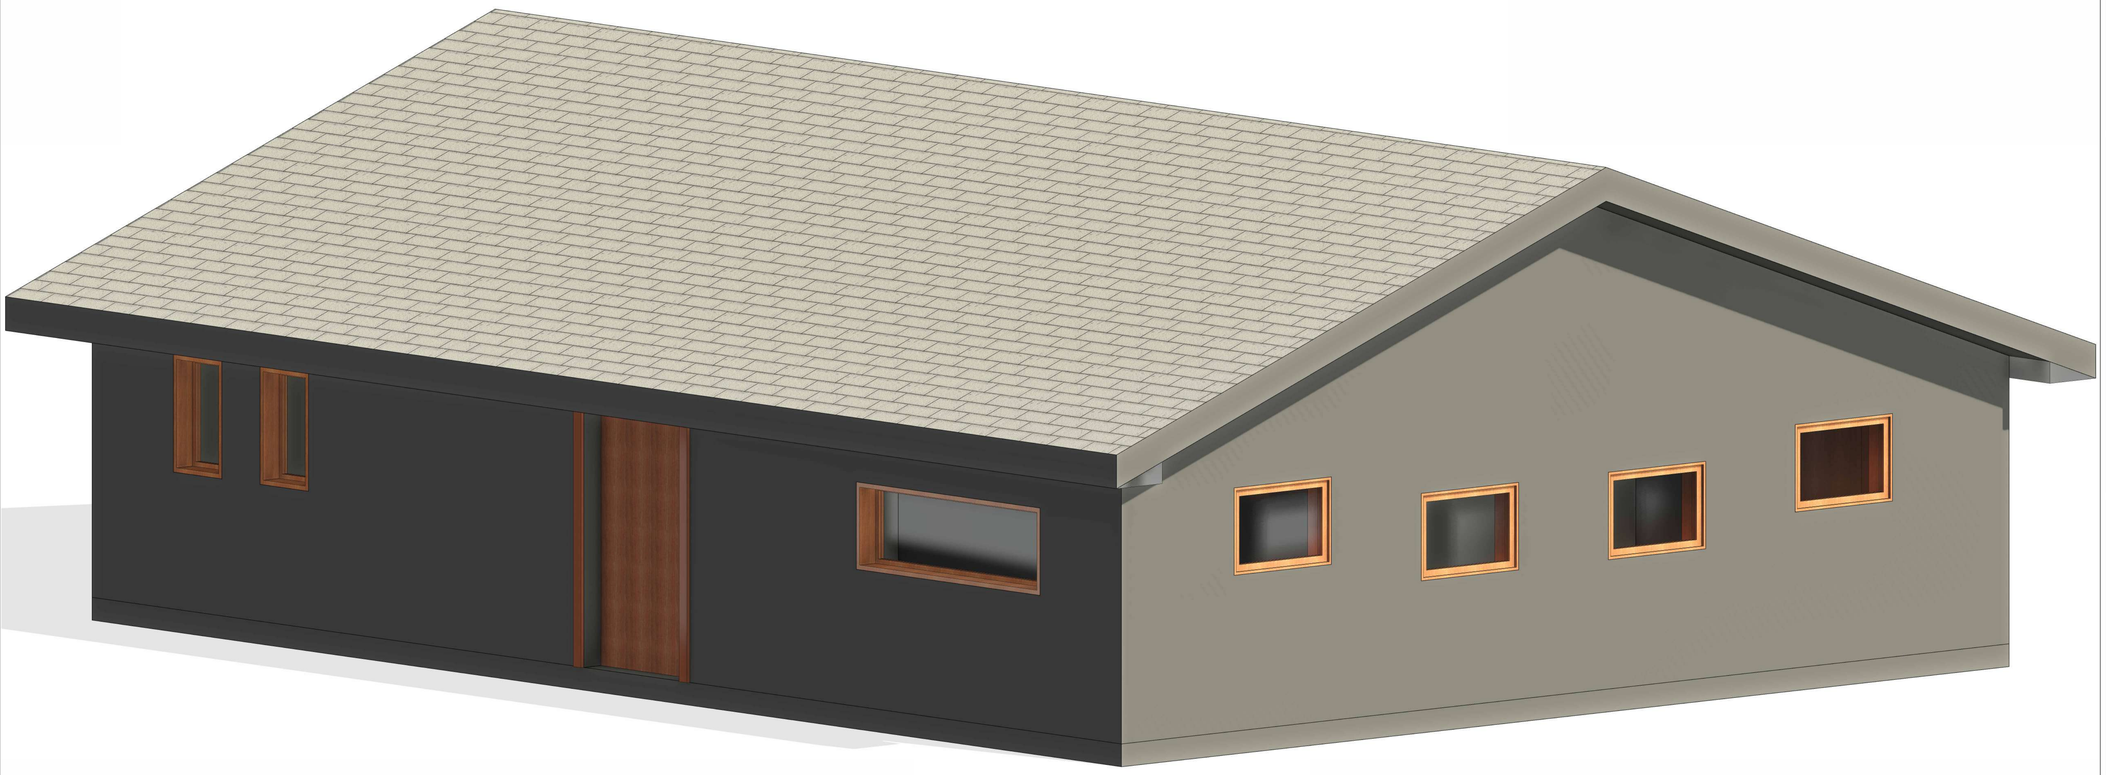

1 02

ARCHITECT :

BEN DAVIS

SIN & STAMP:

CLIENT:

CHIZOBA I. OKWU

199 Mountain Ave
North Caldwell
NJ 07006

No.	Description	Date

3D

Project Number	Project Number
Date	Issue Date
Drawn By	Author
Checked By	Checker

A110

Scale

9/9/2024 11:11:19 PM