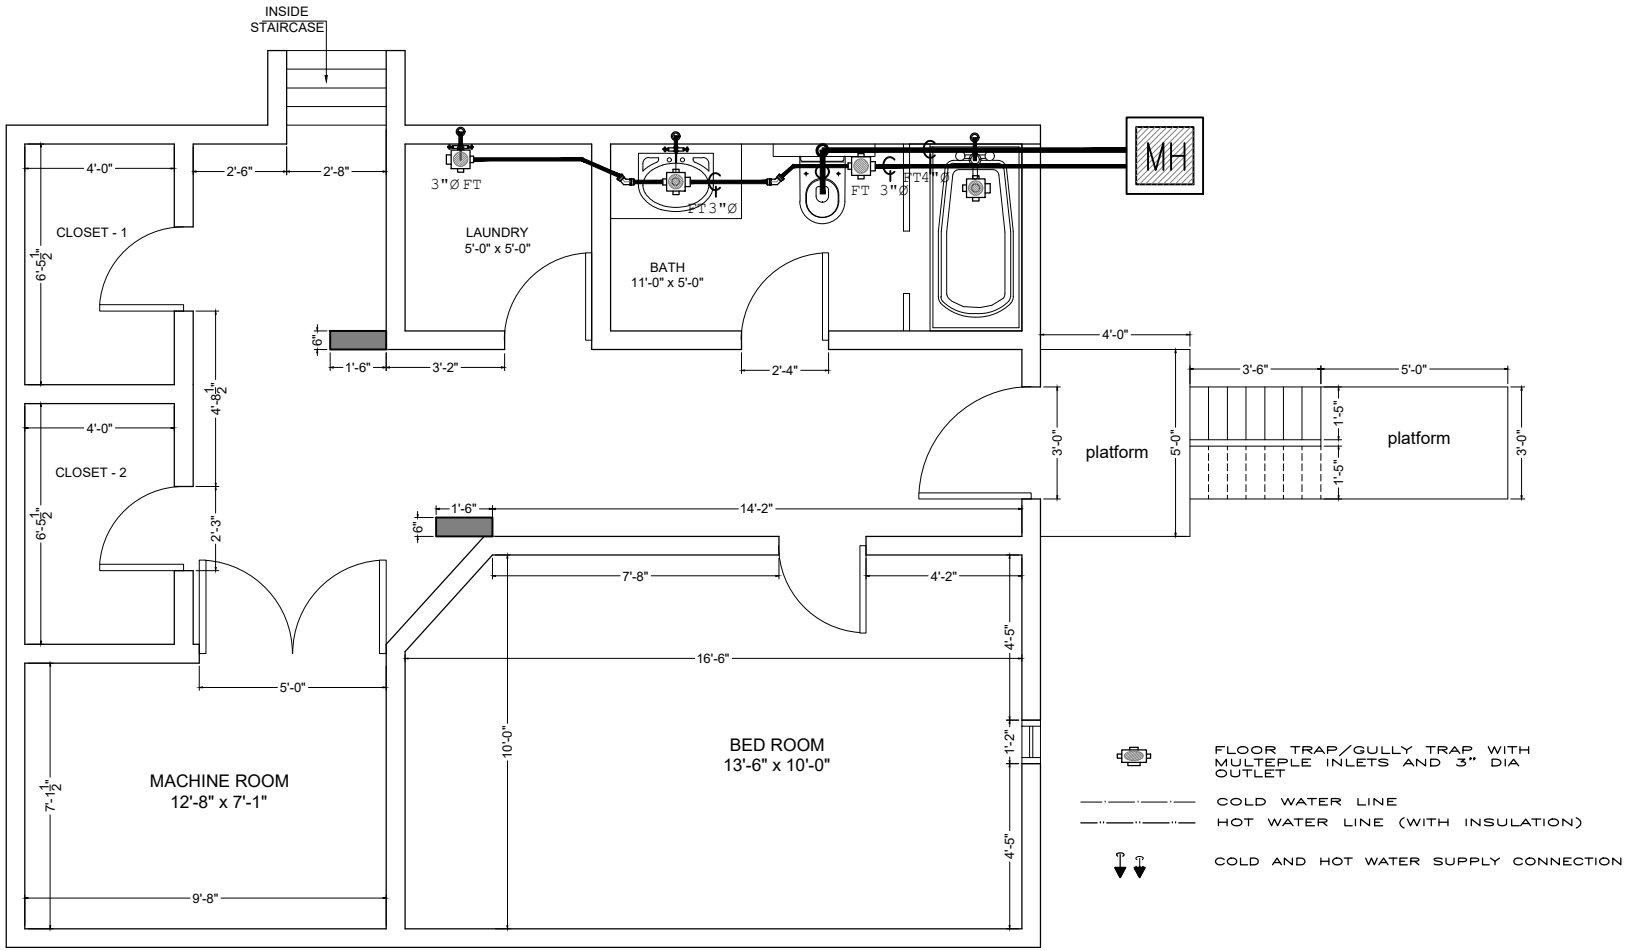

PROPOSED PLAN

PLUMBING DRAINAGE PLAN

FOR OFFICIAL USE ONLY

OWNER:- SIGNATURE:-

BLDG. TYPE :- RESIDENTIAL LOCATION :-

DETAILS :-
PLANS, ELEVATIONS, SECTION, SITE PLAN & LOCATION MAP

DRAWN BY:- Checked By:-

SCALE :-1"=8'-0"